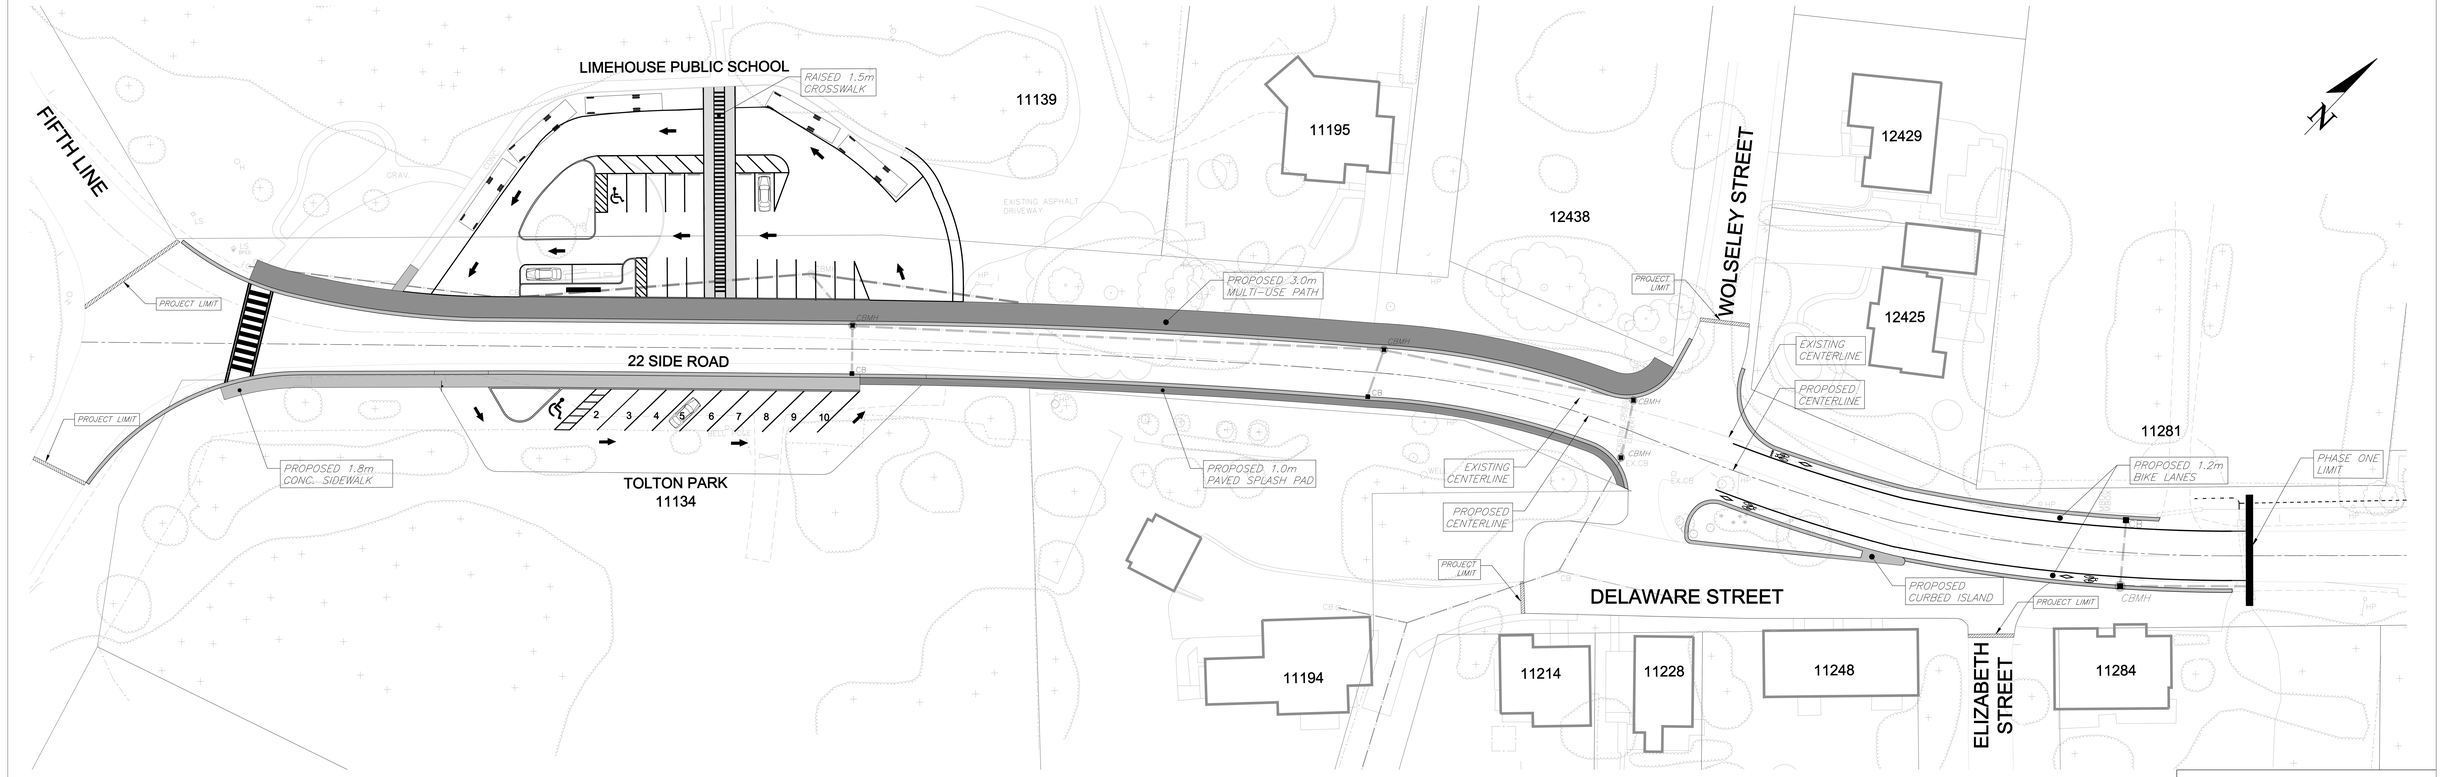
LIMEHOUSE PUBLIC SCHOOL
RAISED 1.5m CROSSWALK
FIFTH LINE
11139
11195
12438
WOLSELEY STREET
12429
12425
PROJECT LIMIT
PROPOSED 3.0m MULTI-USE PATH
22 SIDE ROAD
EXISTING CENTERLINE
PROPOSED CENTERLINE
11281
PROJECT LIMIT
PROPOSED 1.8m CONC. SIDEWALK
PROPOSED 1.0m PAVED SPLASH PAD
TOLTON PARK
11134
EXISTING CENTERLINE
PROPOSED CENTERLINE
PROPOSED 1.2m BIKE LANES
PHASE ONE LIMIT
PROJECT LIMIT
DELAWARE STREET
PROPOSED CURBED ISLAND
PROJECT LIMIT
11194
11214
11228
11248
ELIZABETH STREET
11284
N
SCALE 1:150
22 SIDE ROAD