SCHEDULE 2 – DRAFT PLAN OF SUBDIVISION WITH REMNANT PARCEL

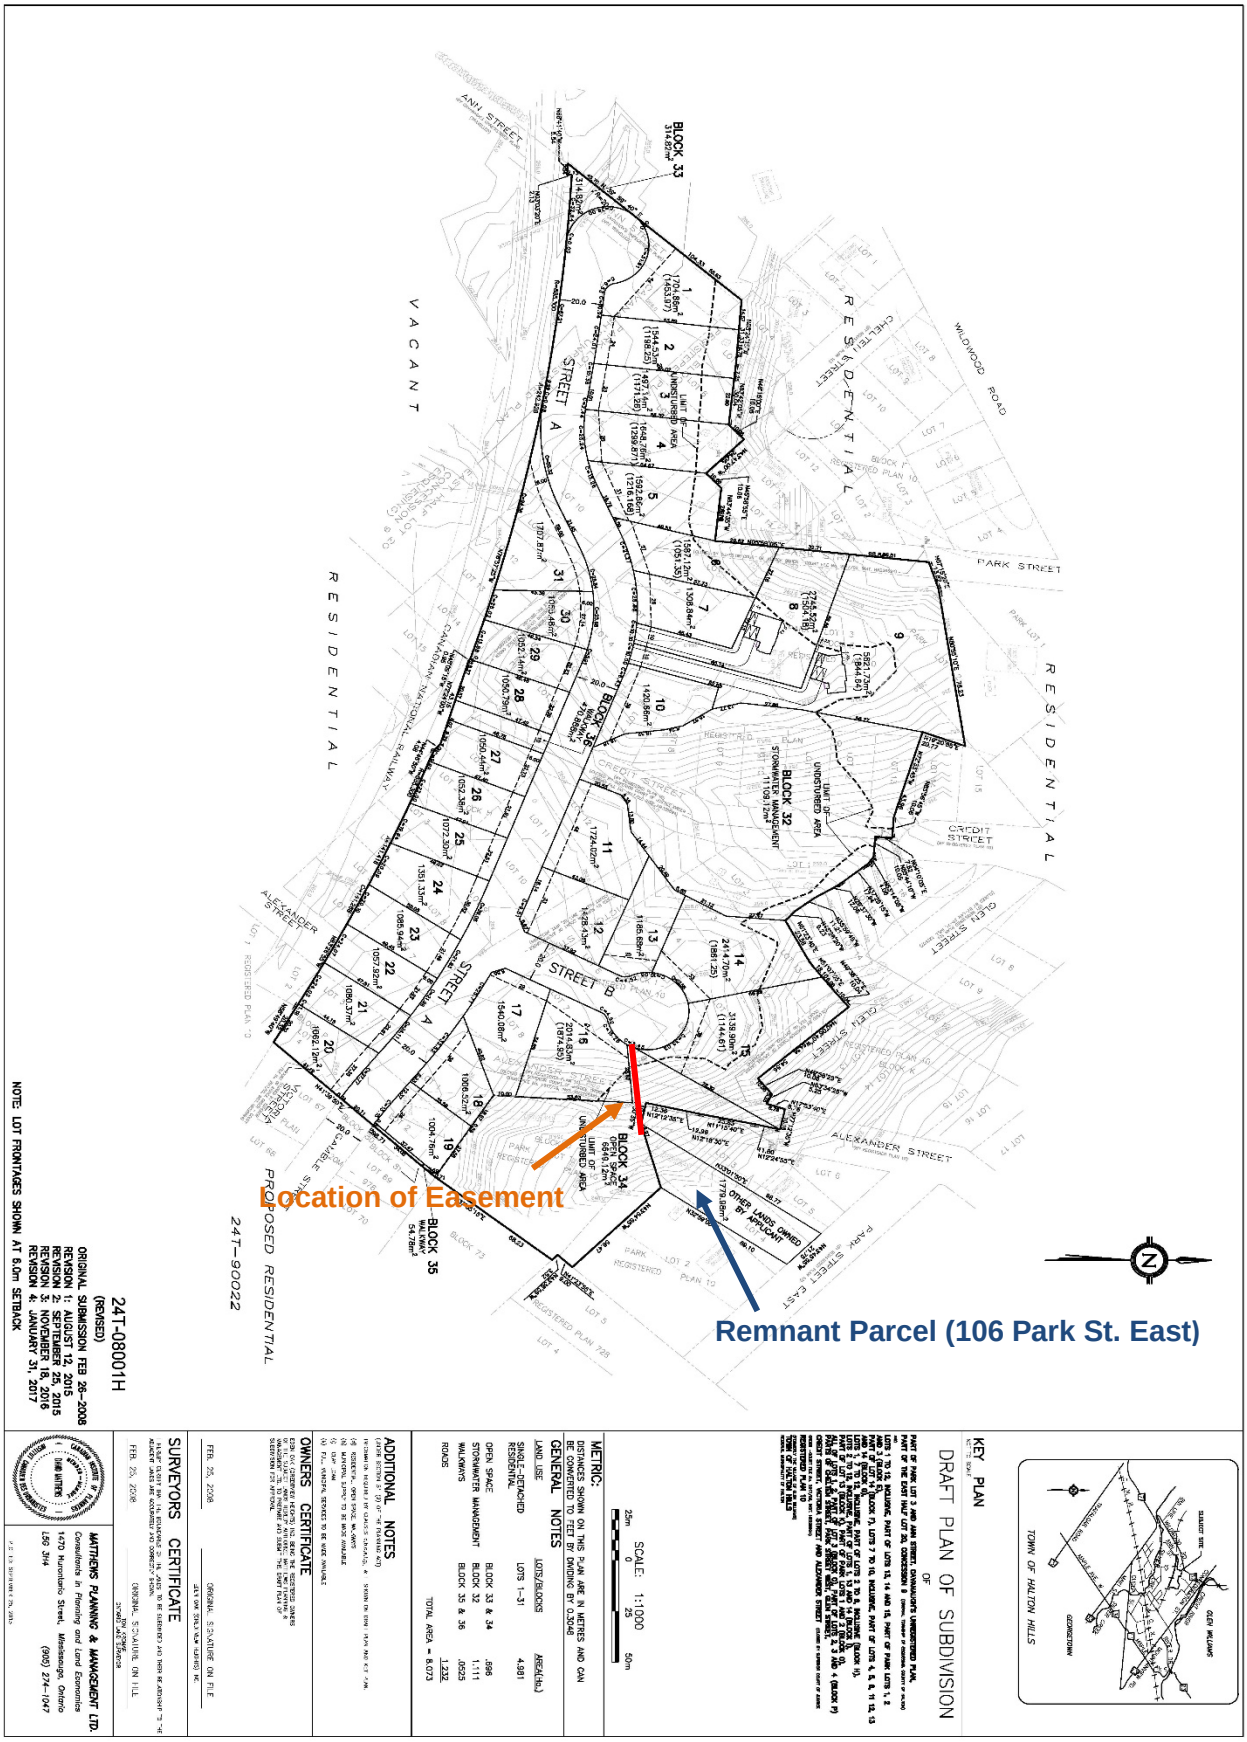

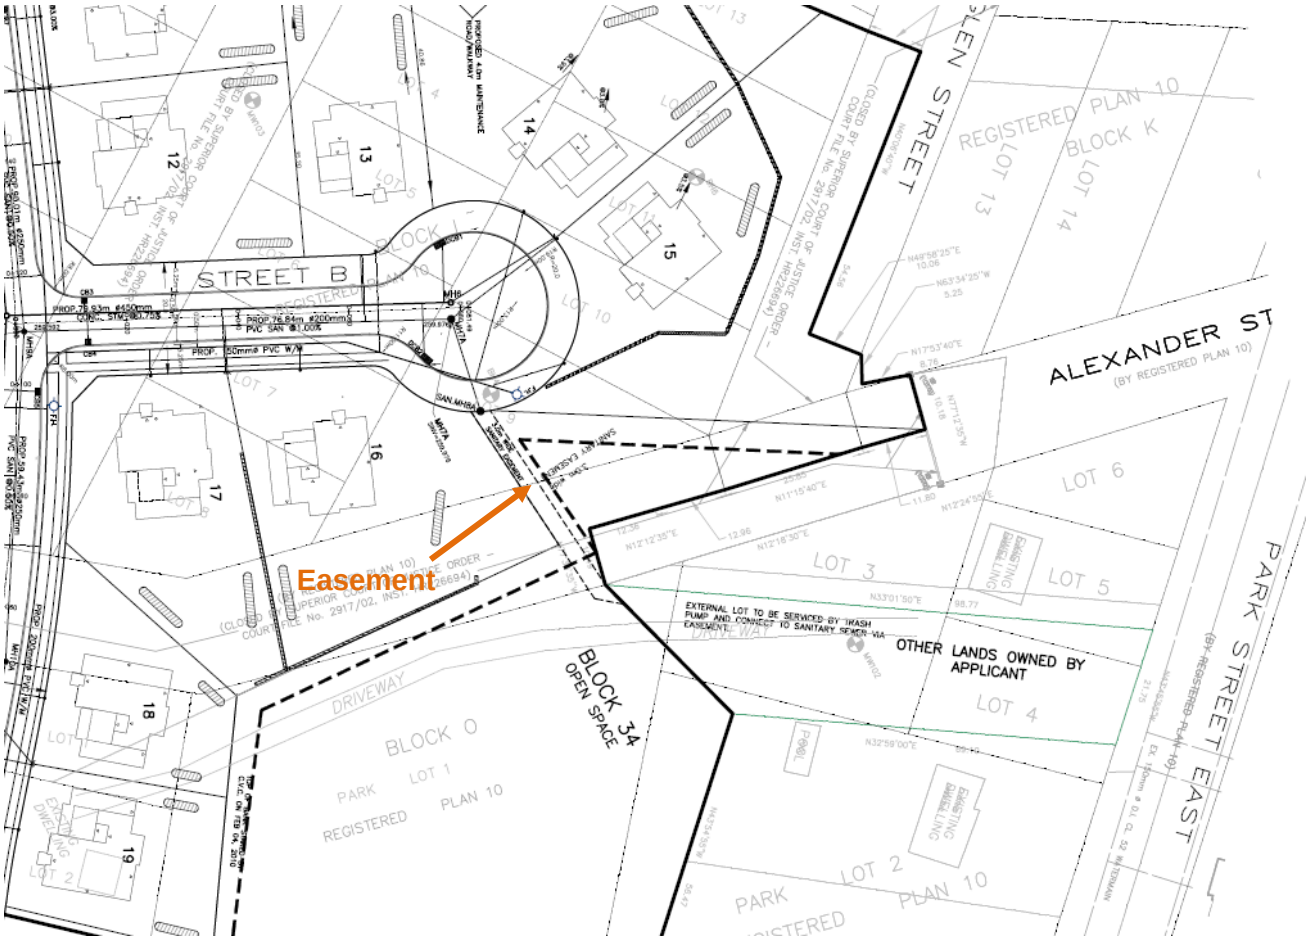
Easement
STREET B
ALEXANDER ST
(BY REGISTERED PLAN 10)
PARK STREET EAST
(BY REGISTERED PLAN 10)
REGISTERED PLAN 10
BLOCK K
LOT 13
LOT 14
LOT 6
LOT 5
LOT 4
LOT 3
LOT 2
LOT 1
LOT 7
LOT 8
LOT 9
LOT 10
12
13
14
15
16
17
18
19
BLOCK 34
OPEN SPACE
BLOCK O
PARK LOT 1
REGISTERED PLAN 10
DRIVEWAY
EXISTING DWELLING
OTHER LANDS OWNED BY APPLICANT
EXTERNAL LOT TO BE SERVICED BY TRASH PUMP AND CONNECT TO SANITARY SEWER VIA EASEMENT.
PROP. 50mmø PVC W/M
PROP. 76.84m #200mmø PVC SAN
PROP. 76.93m #450mmø CONC. STM
SAN MH5A
MH16
CB3
FH
SAN EASEMENT
PROPOSED AIR MAINTENANCE ROAD WALKWAY
(CLOSED BY SUPERIOR COURT OF JUSTICE ORDER – COURT FILE No. 2917/02, INST. HR226694)
N49°58'25"E 10.06
N63°34'25"W 5.25
N17°53'40"E 8.12
N77°12'35"W 10.18
N11°15'40"E
N12°24'50"E
N12°12'35"E
N12°18'30"E
N33°01'50"E 98.77
N32°59'00"E
12.36
12.96
11.80
21.75