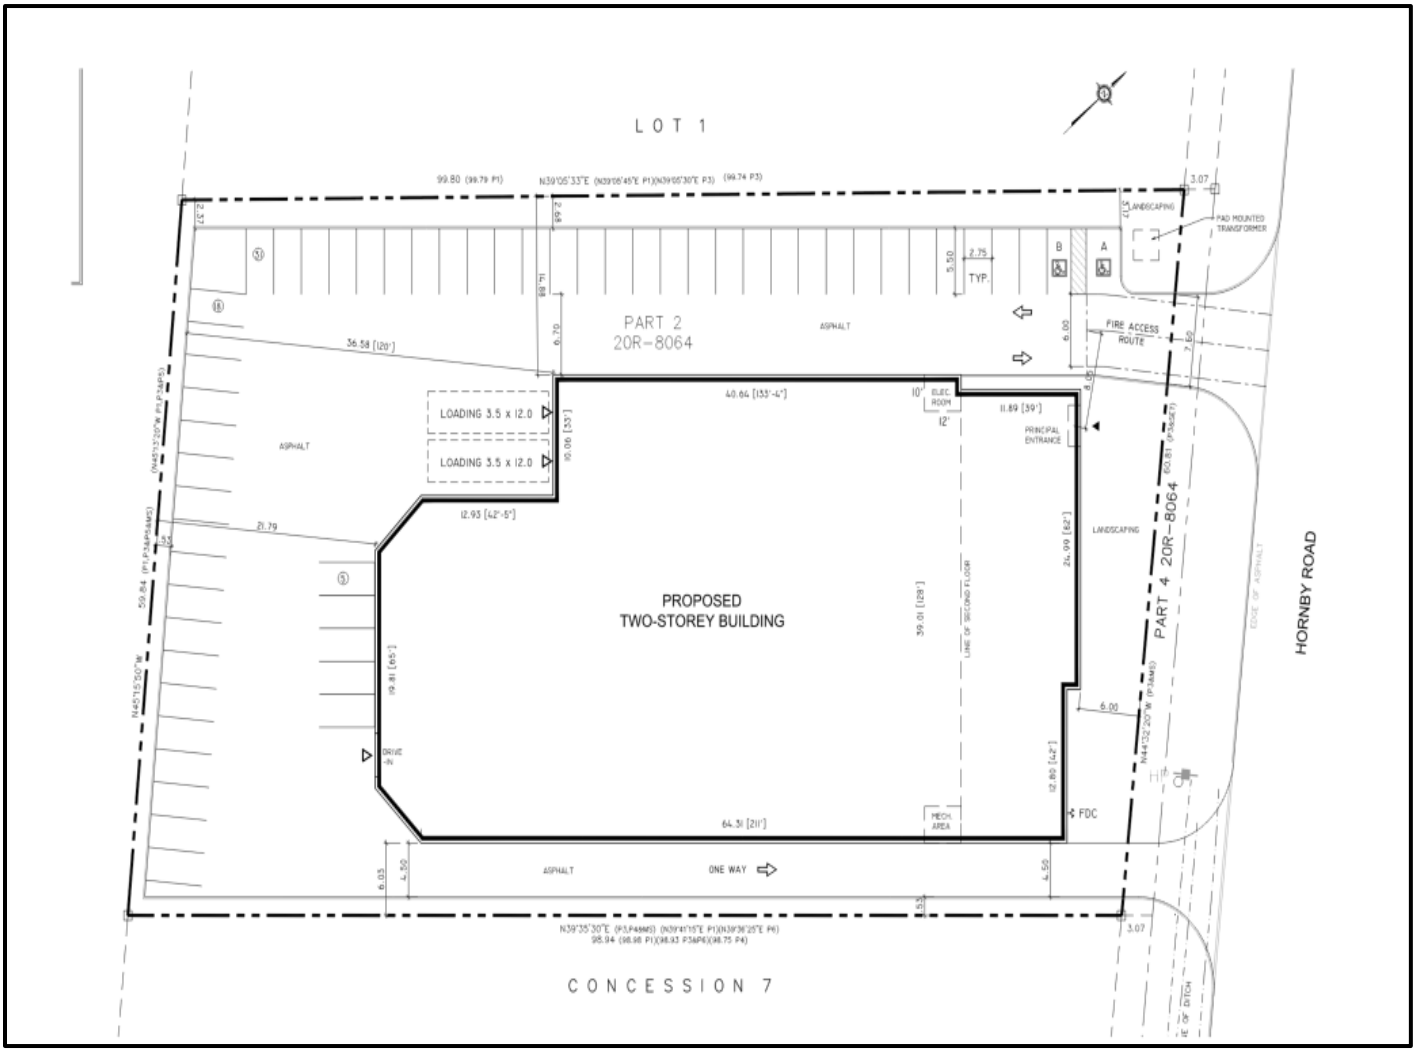SCHEDULE 2 – SITE PLAN