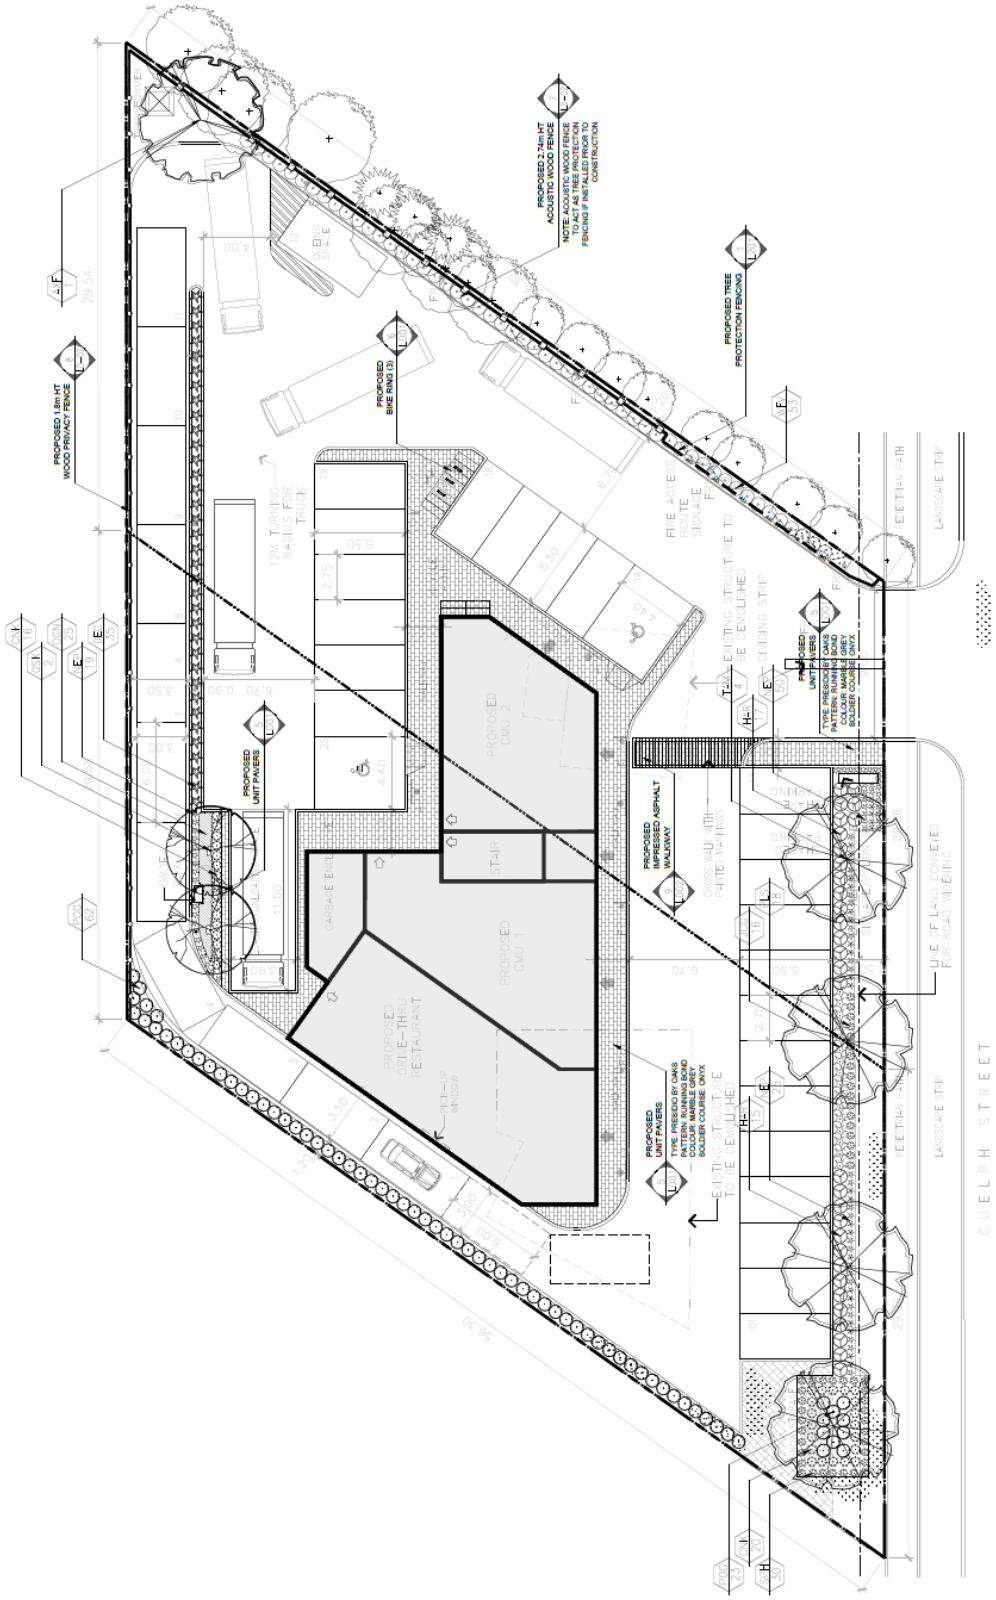SCHEDULE 2 – PROPOSED SITE PLAN