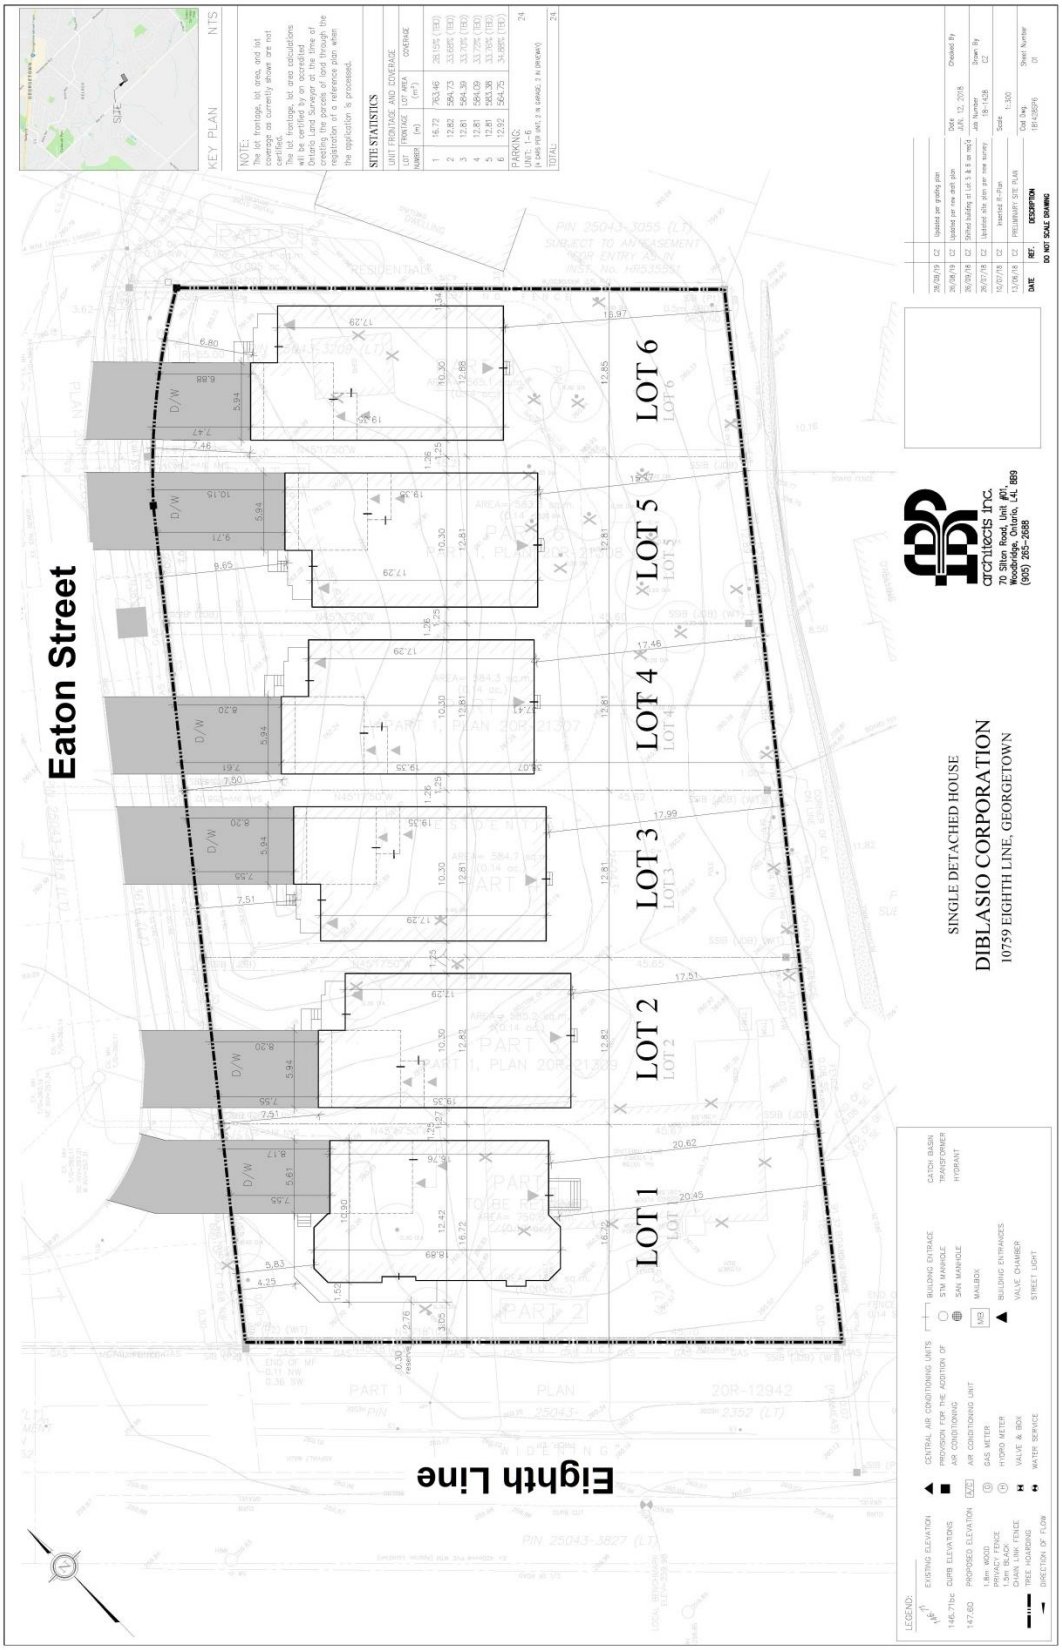SCHEDULE 2 – CONCEPTUAL SITE PLAN