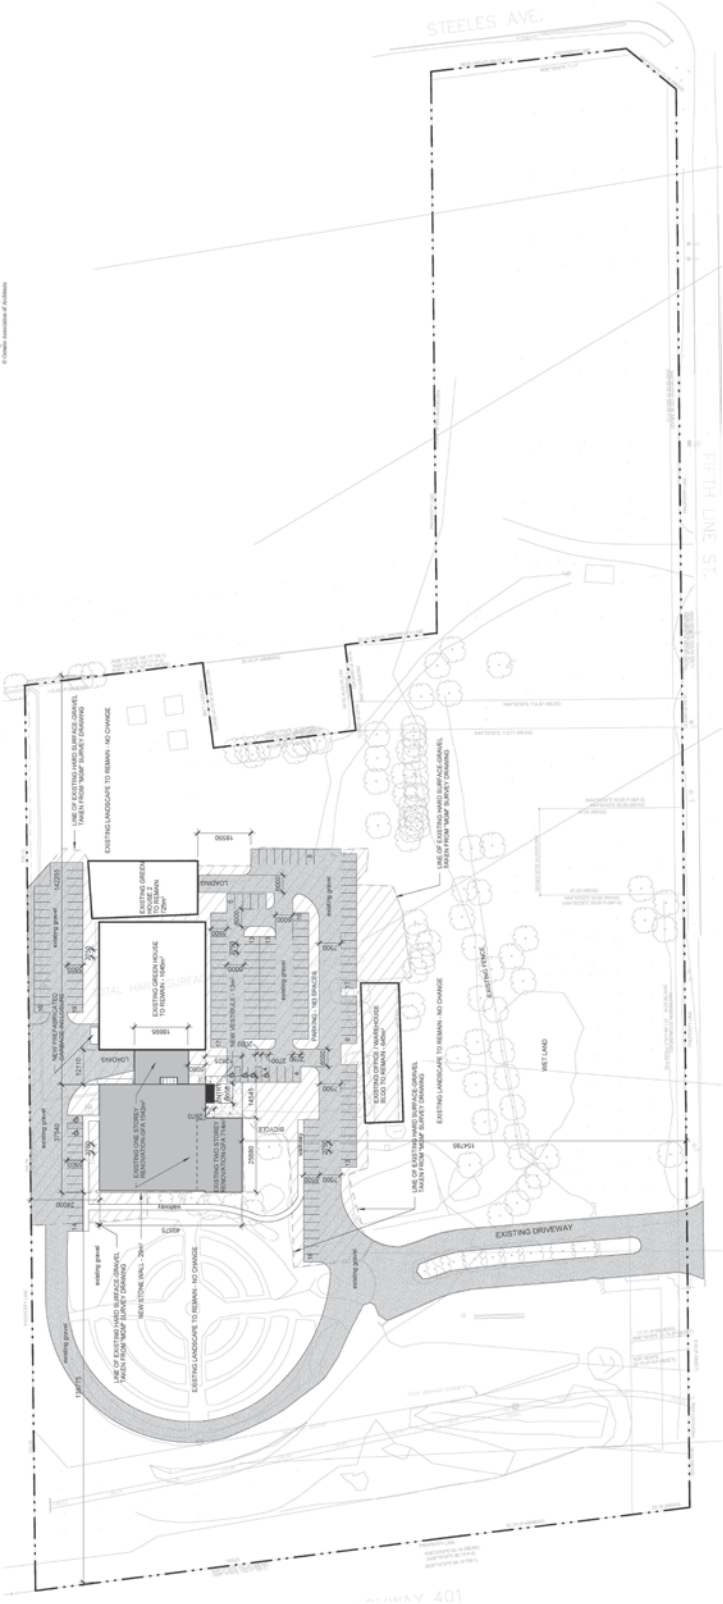SCHEDULE 2 - EXISTING SITE DEVELOPMENT